
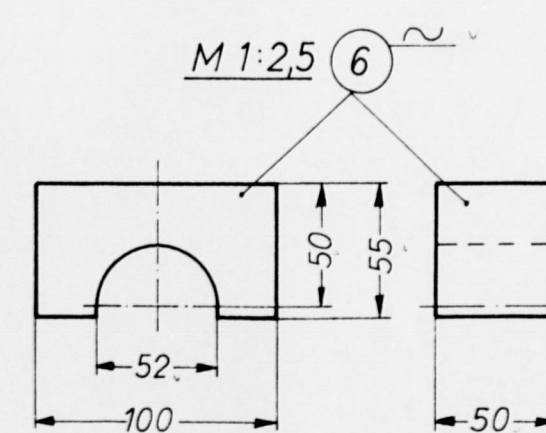
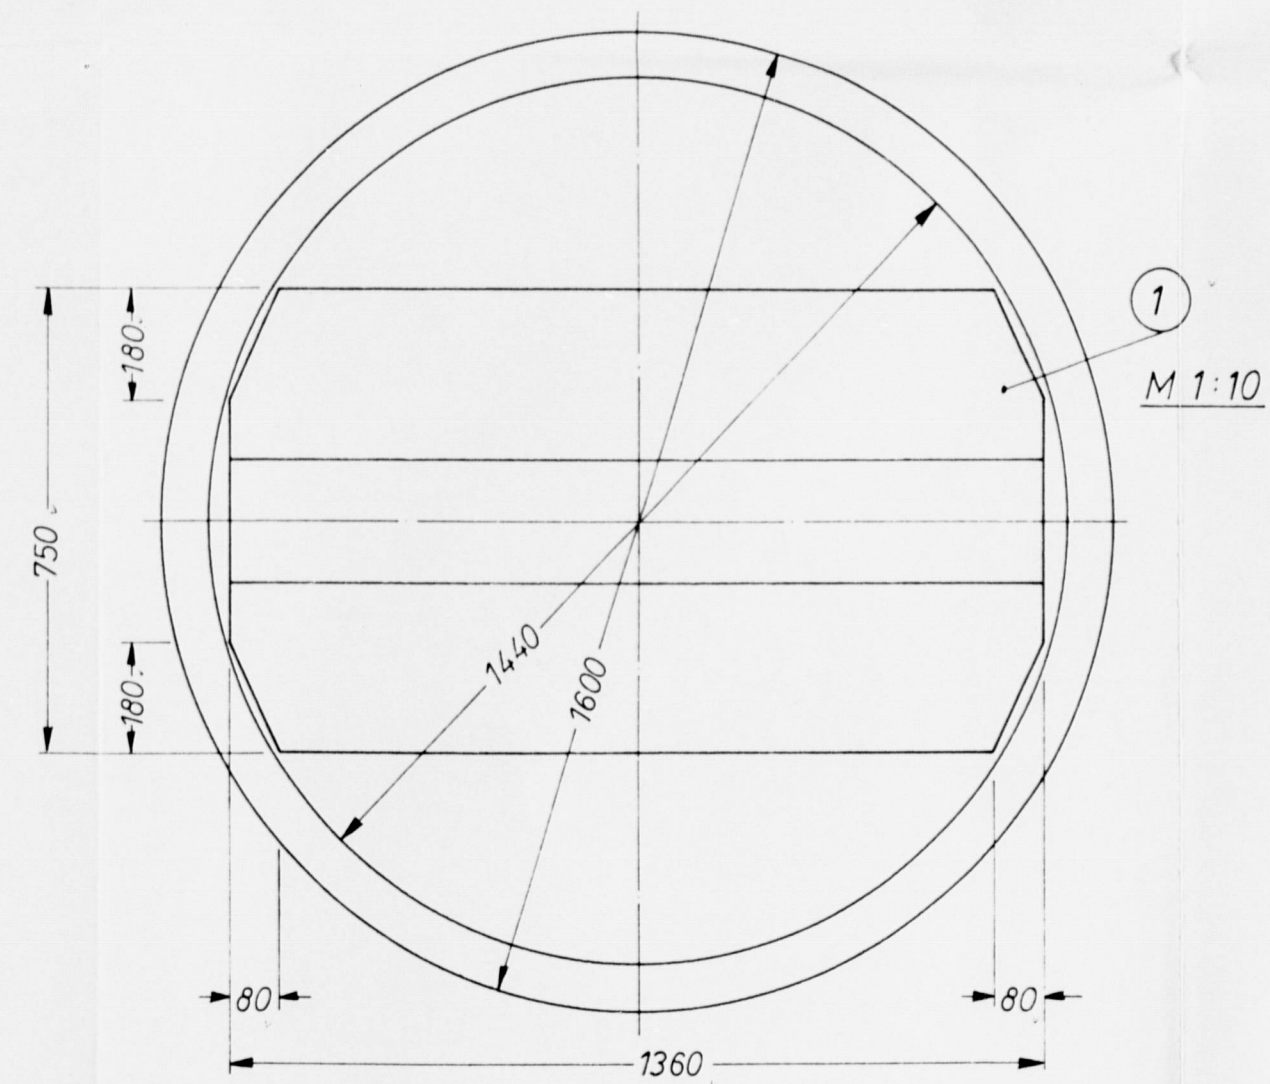
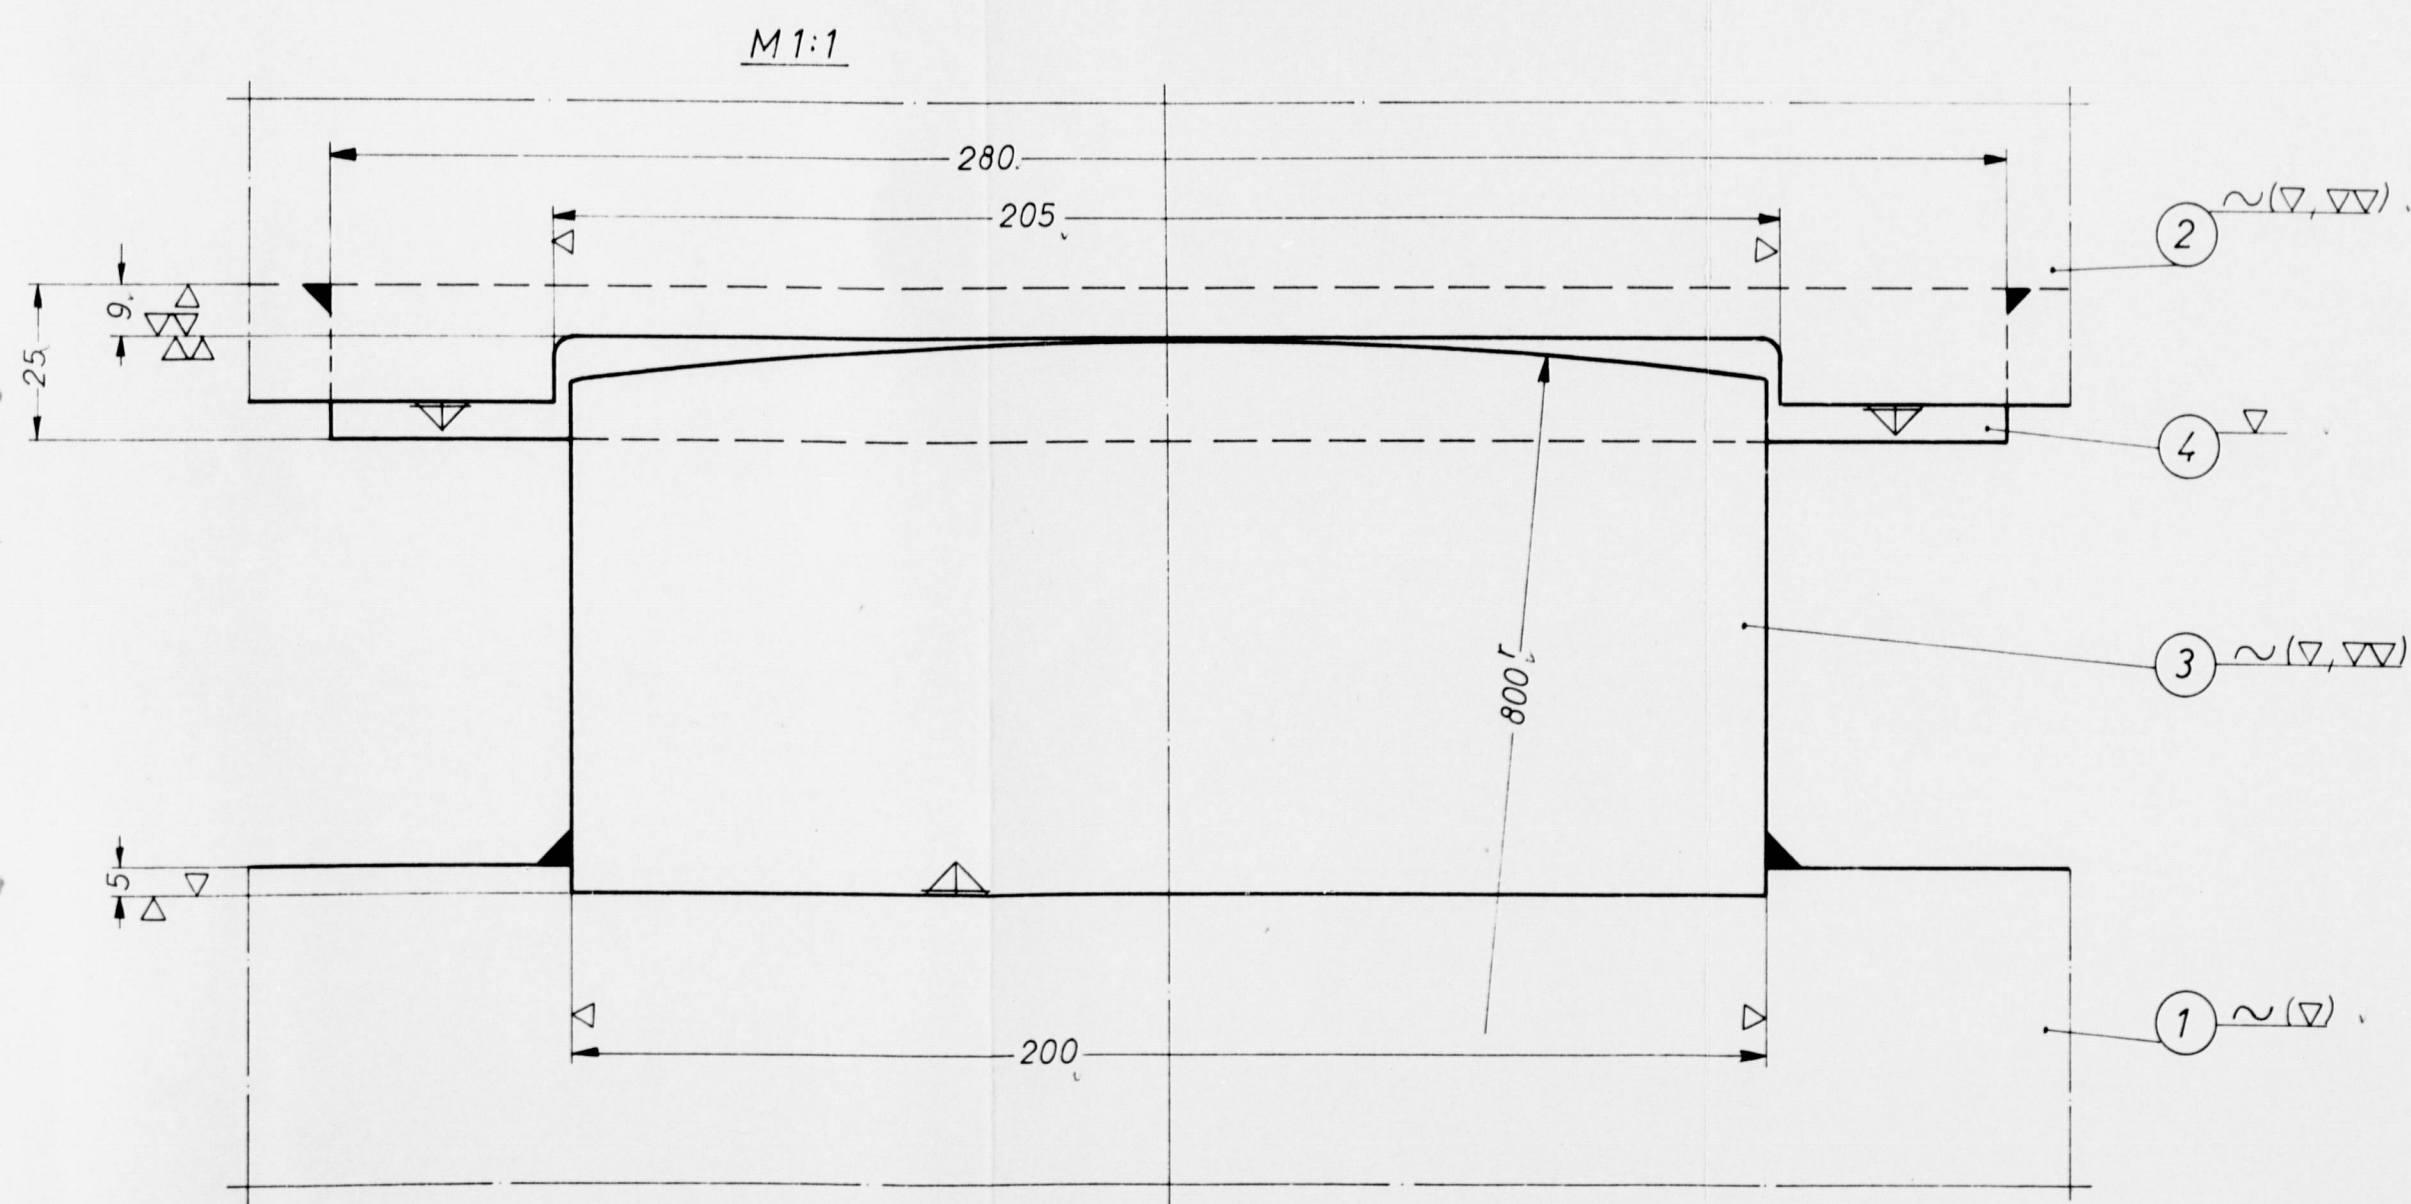
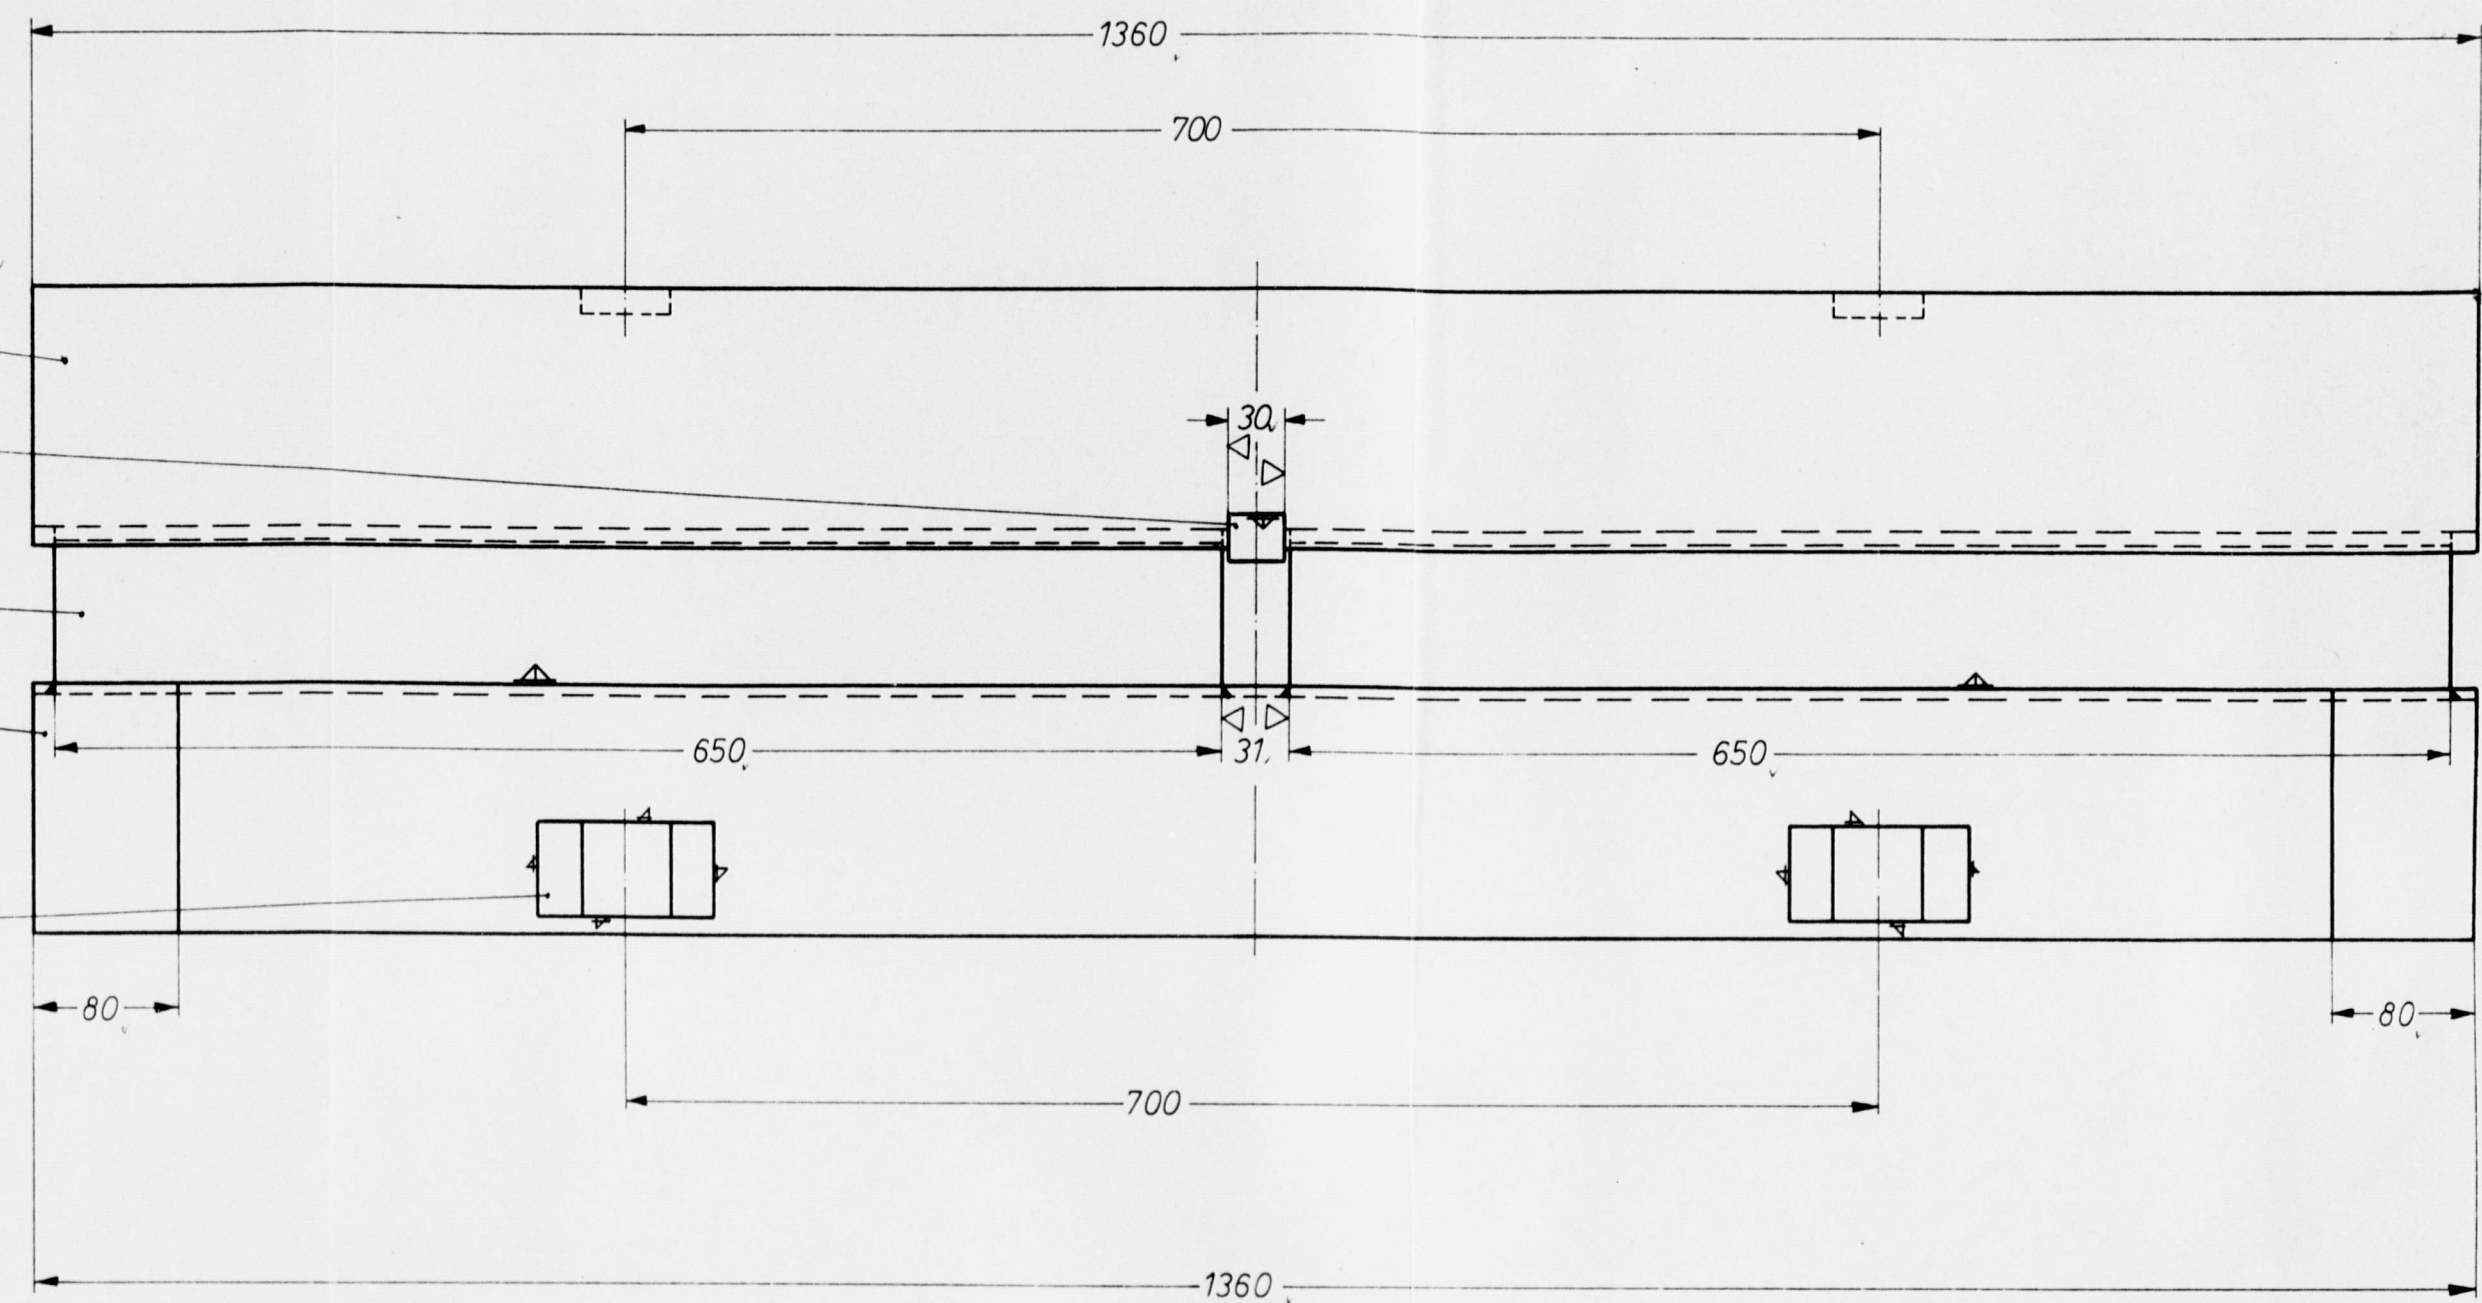


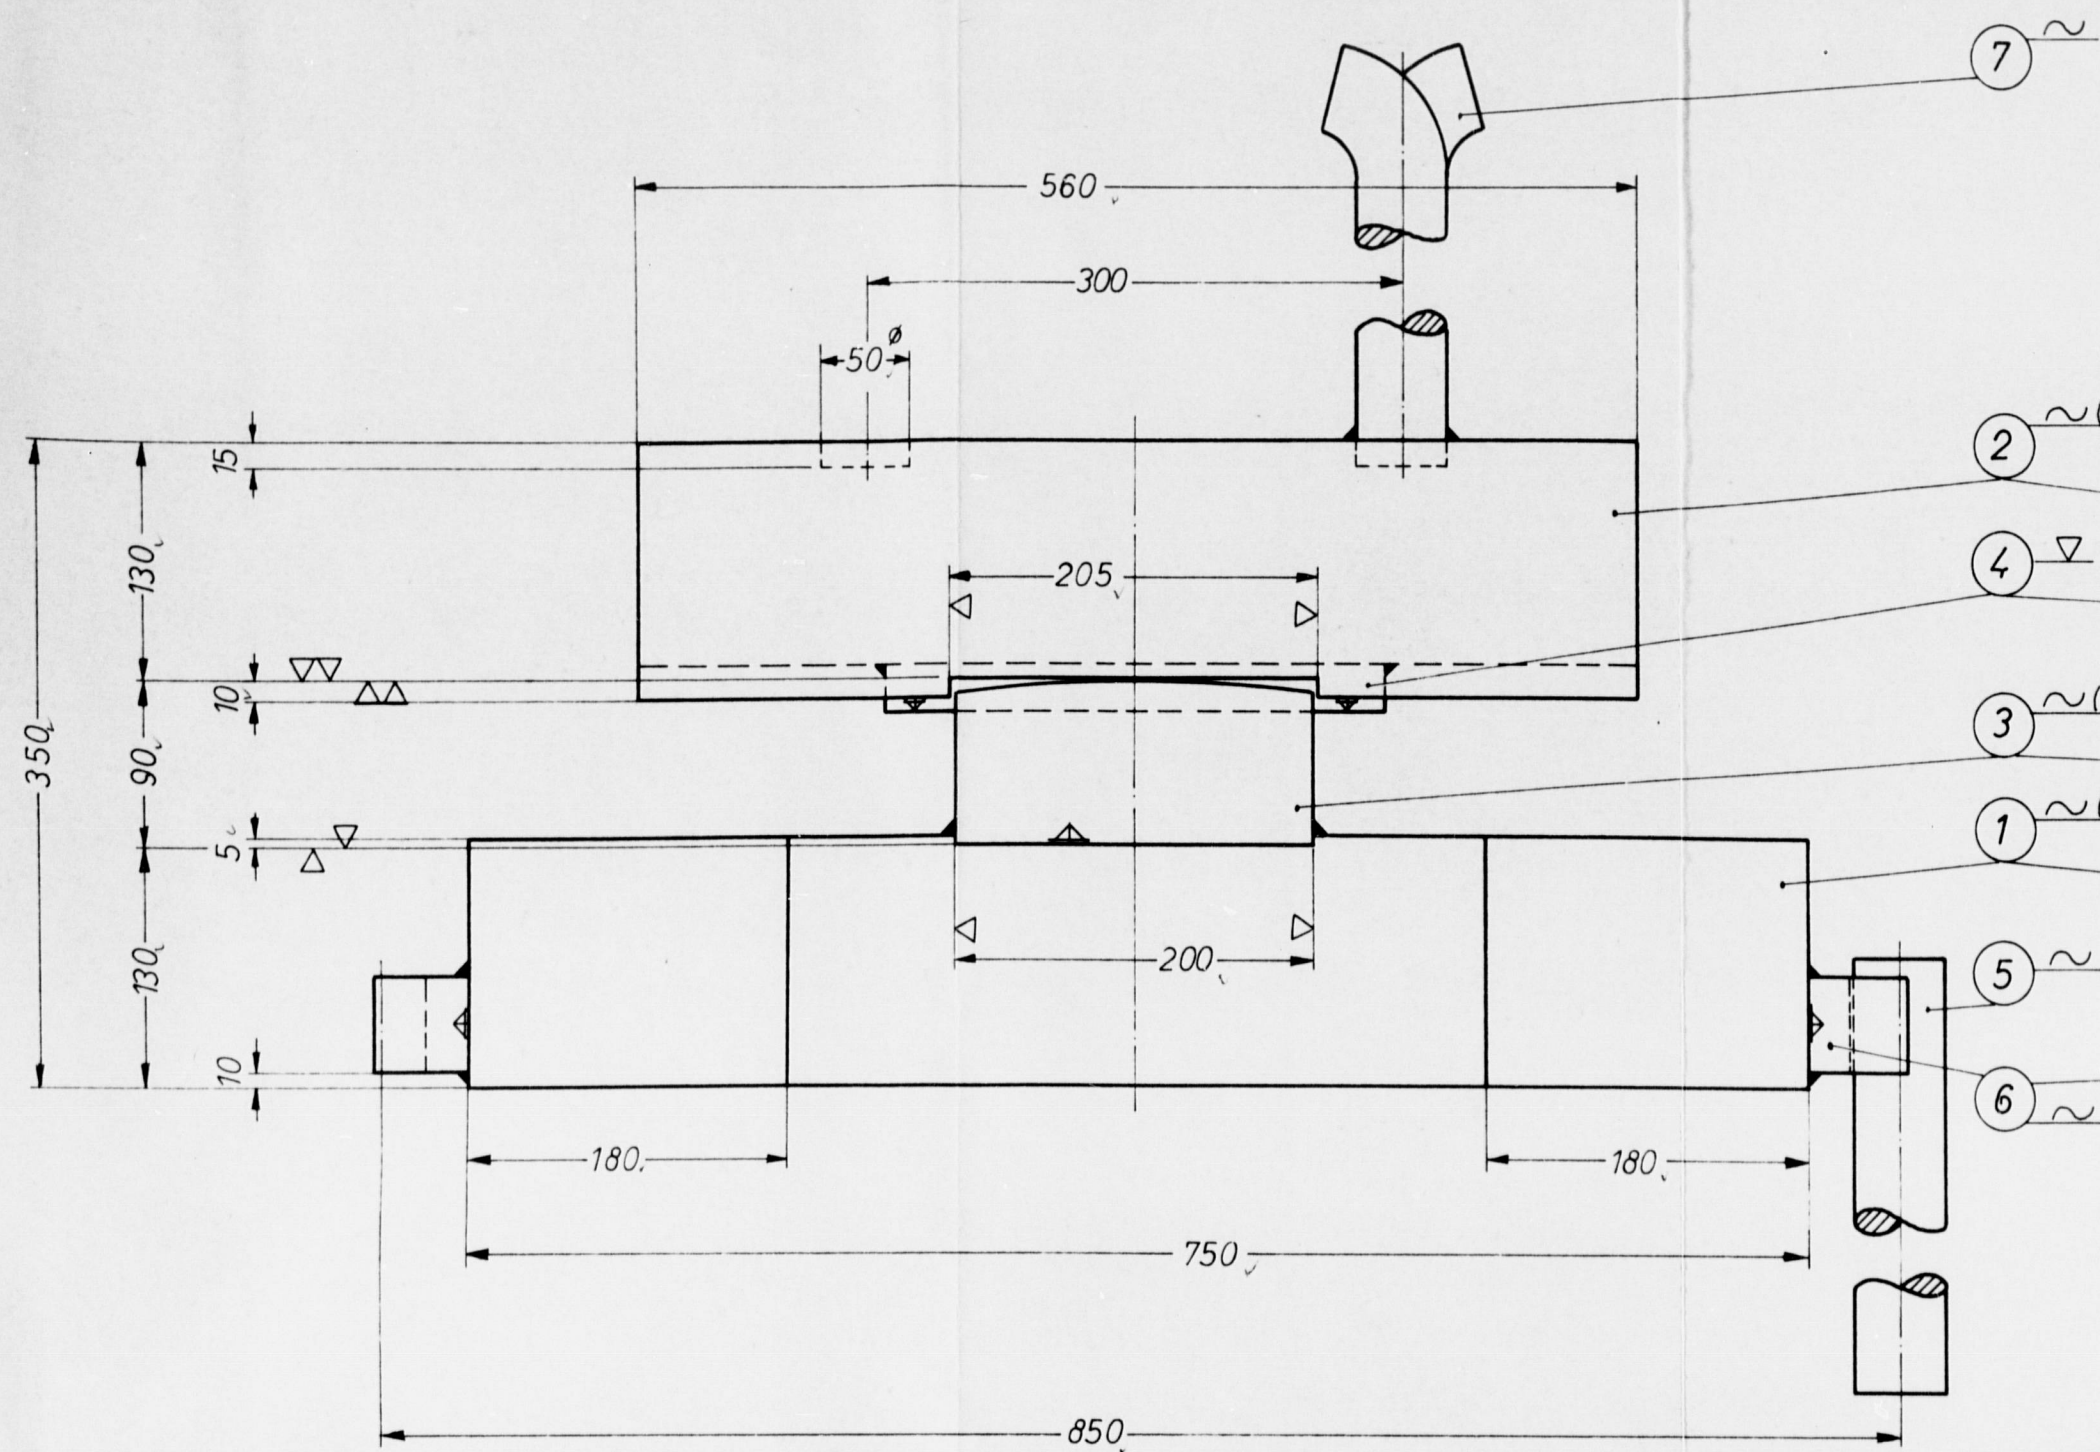

Lager 2 * ausführen

Schweißnahte a = 4 mm

6374

7	4	Dolle 50 ^ø x 400	St 37		25,0 "
6	4	Dollenhalter 55 x 50 x 100	St 37		7,0 "
5	4	Dolle 50 ^ø x 400	St 37		25,0 "
4	1	Steg Eisen 30 x 25 x 280	St 37		1,7 "
3	2	Druckleiste 200 x 90 x 650	St 52-3		185,0 "
2	1	Oberteil 560 x 140 x 1360	St 52-3		830,0 "
1	1	Unterteil 750 x 135 x 1360	St 52-3		1058,0 "
Pos.	Stck	Benennung	Werkst.	Zeichn.Nr	Ges.Gew
Index	Art der Änderung			Datum	Name
Maßstab 1:333	gez. 17.2.65		Lagergewicht 2132 Kg A-30 551	Fritz Kreutz	
1:10	gepr.			Erkhardt & Bussard	
1:1	1:2,5				

Festes Lager A=1425 t B-21909