



Fundamentplatte
untere und obere Bewehrung

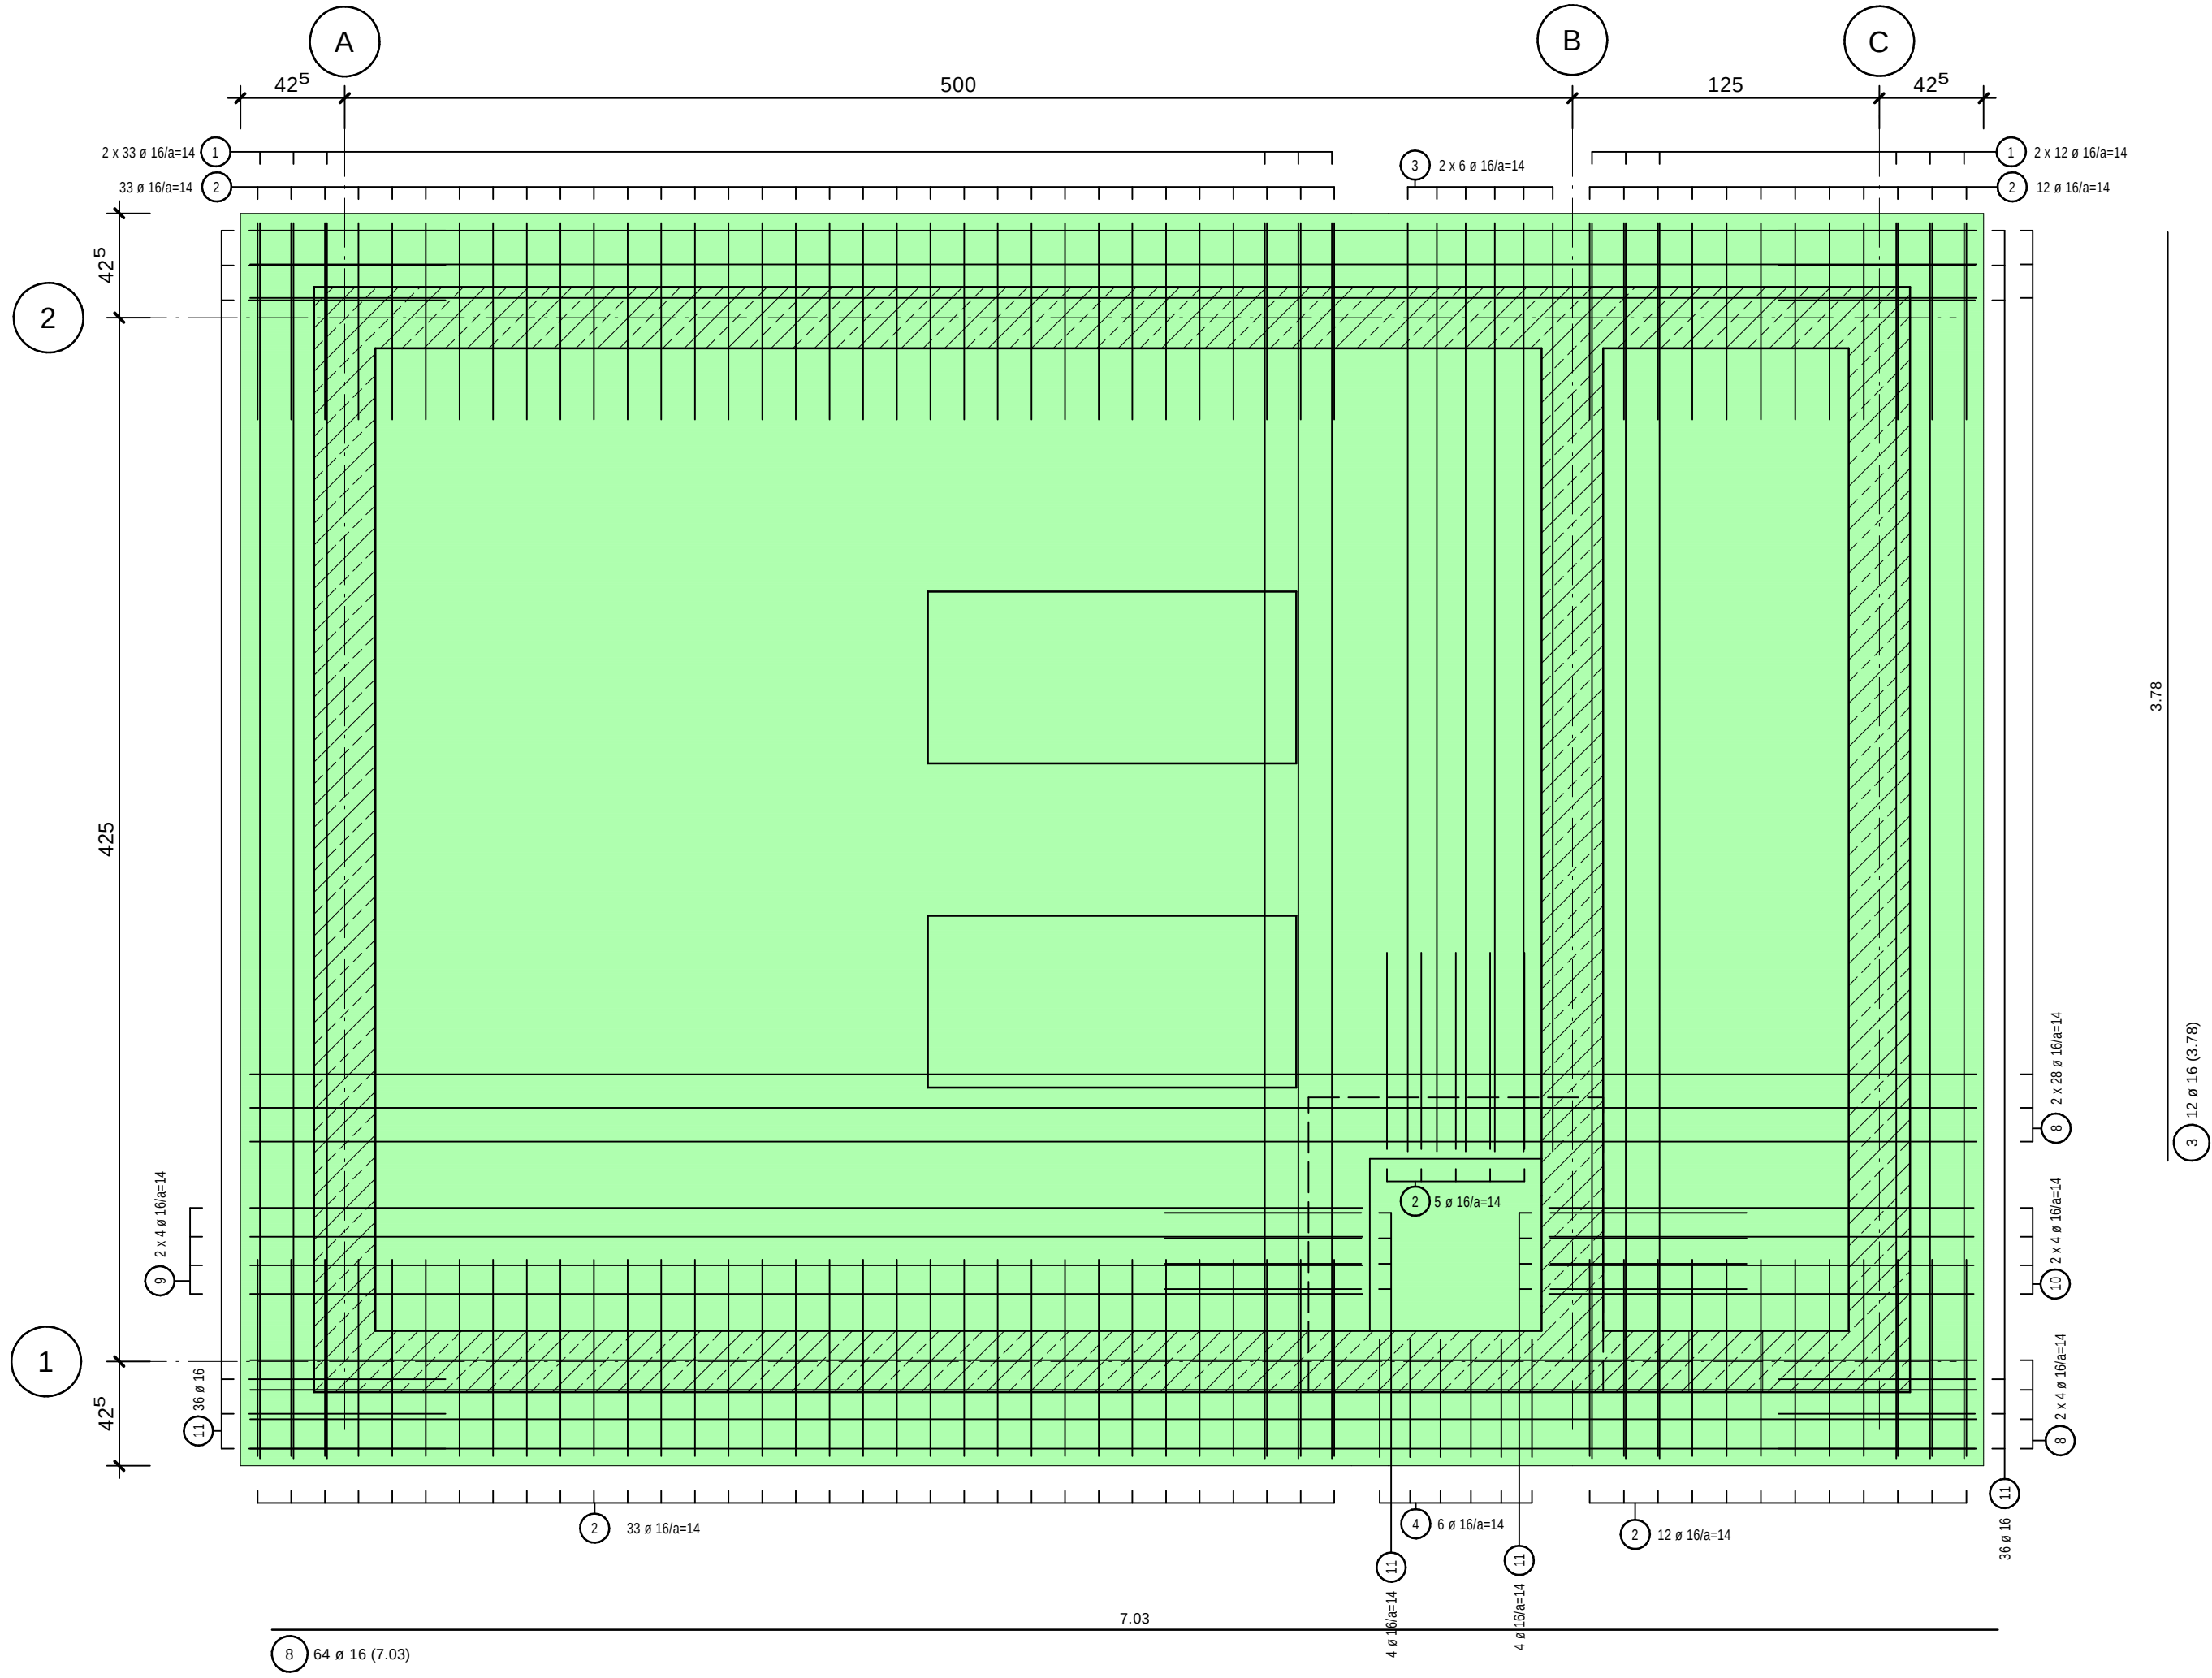

Fundamentplatte
Anschlussbewehrung und Sockel Bewehrung

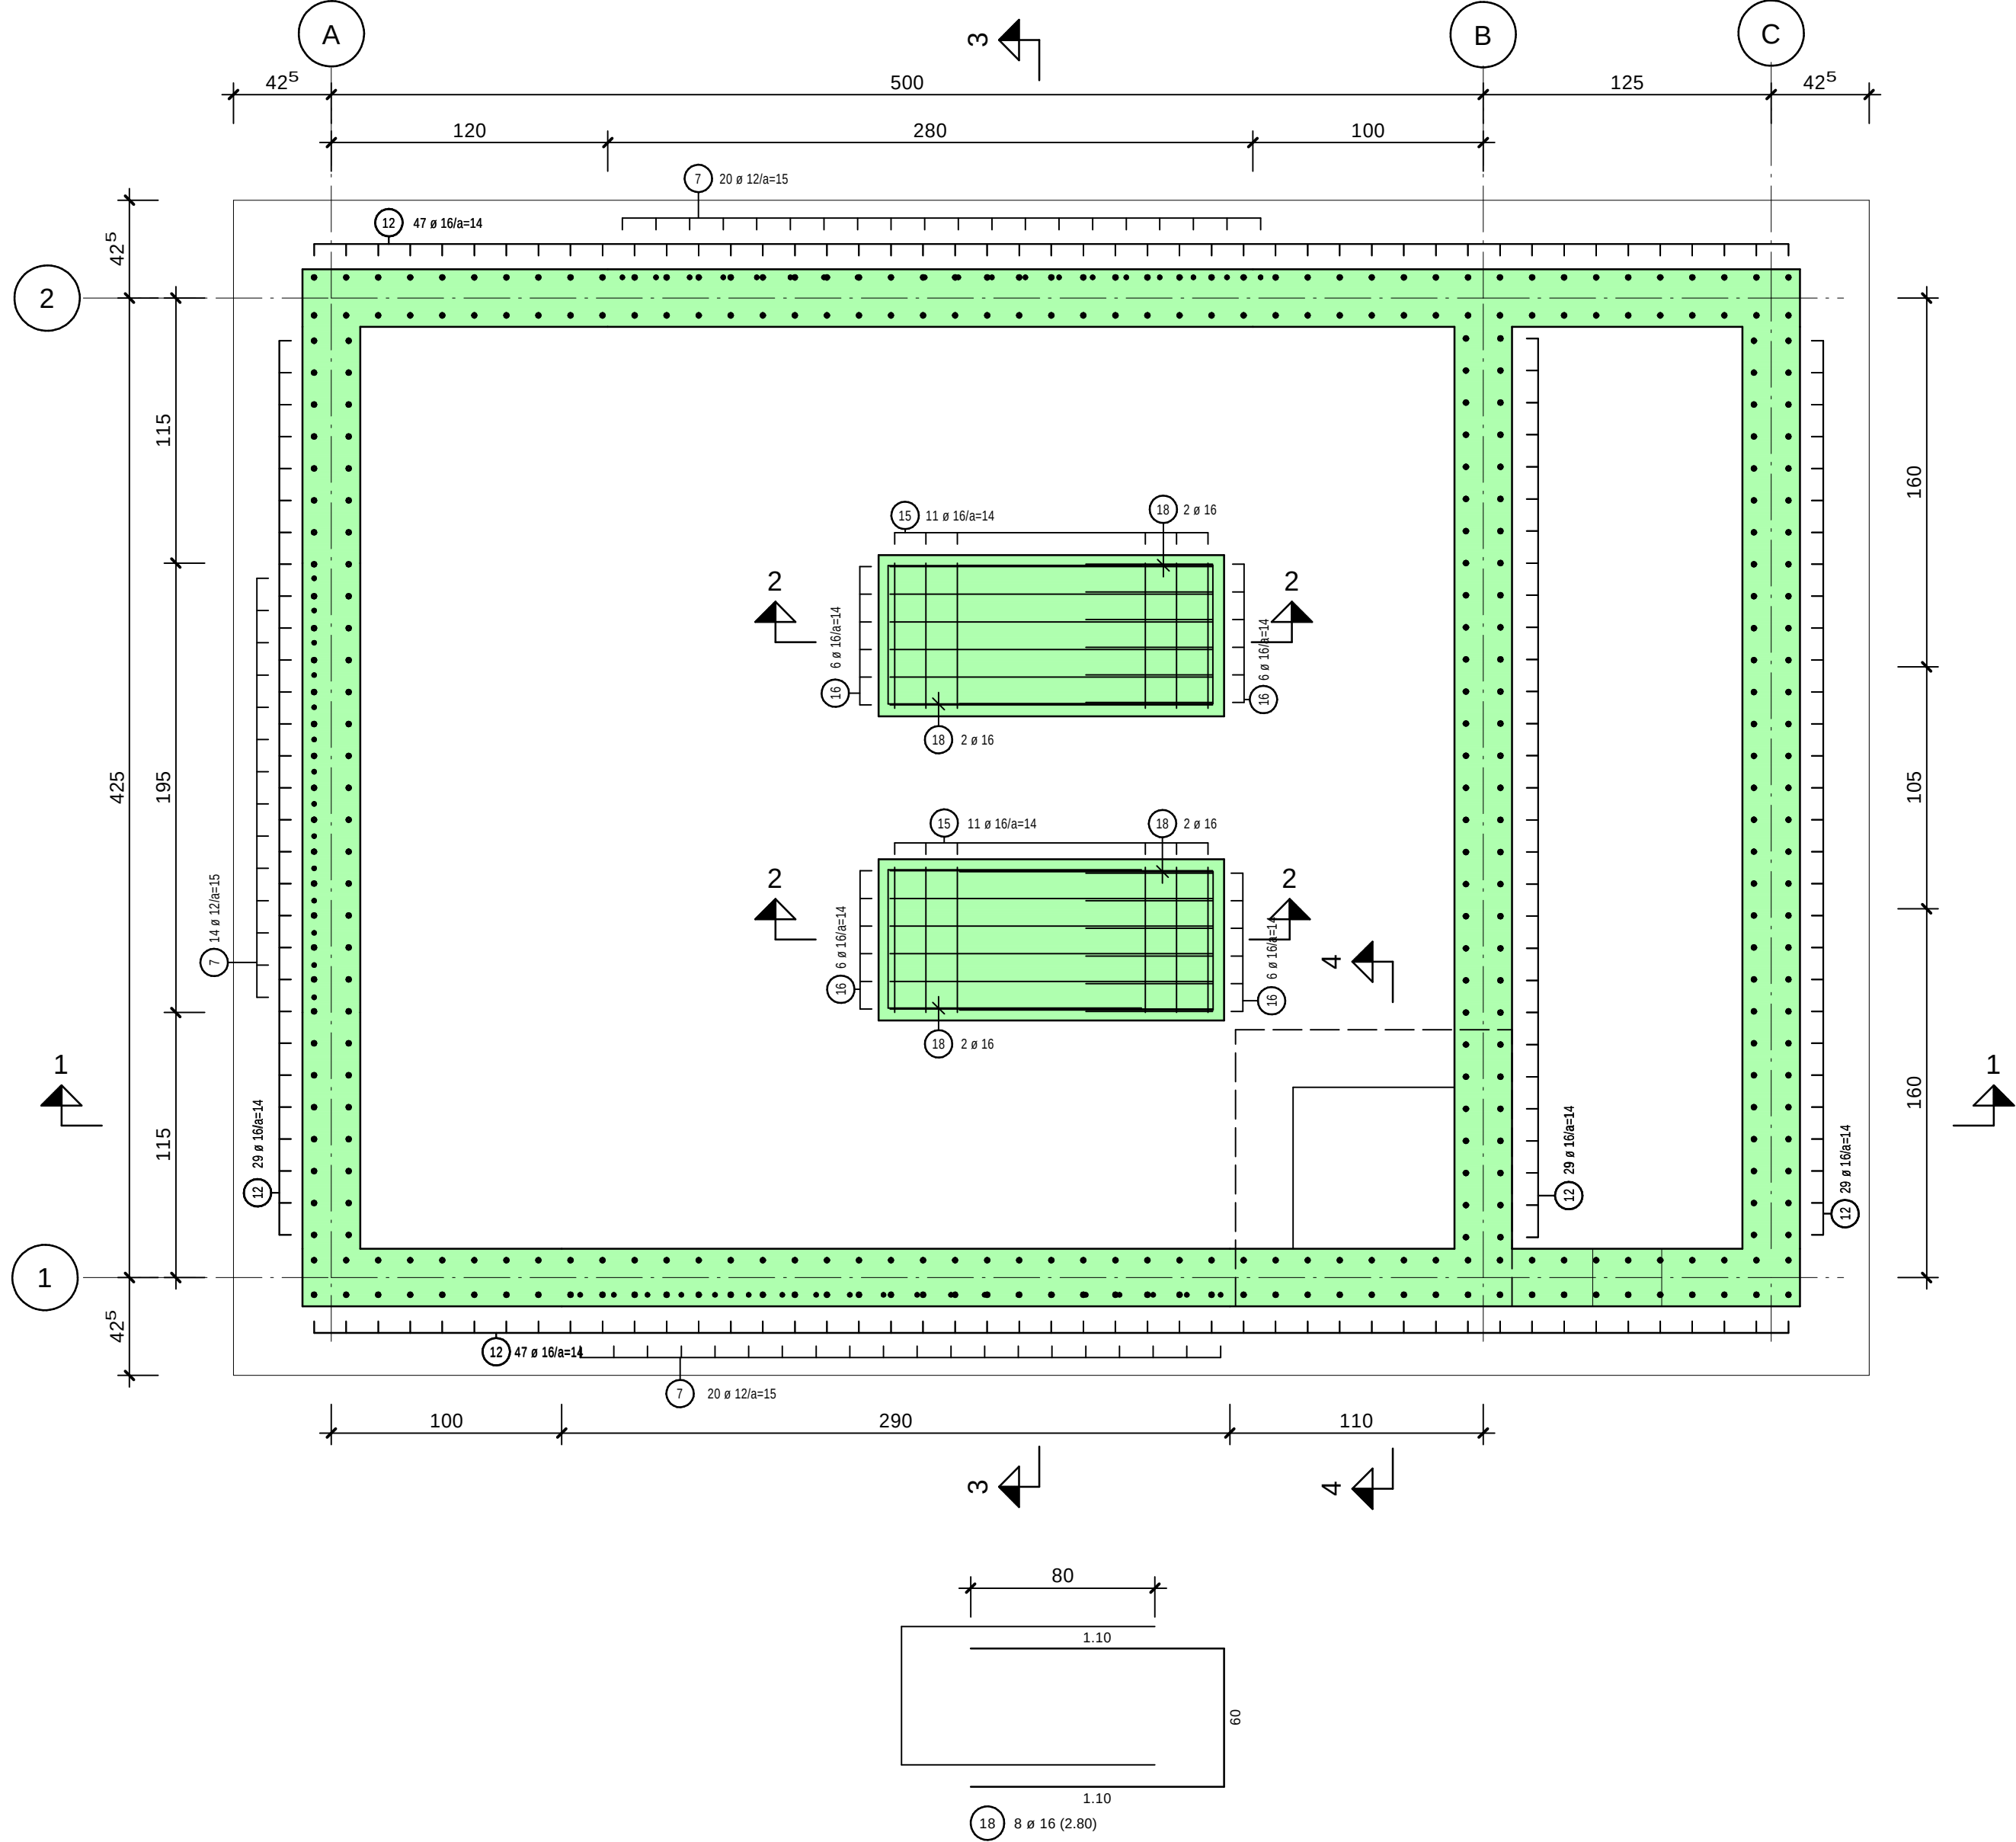

RUNDSTAHL-STÜCKLISTE

POS.	STÜCK	ø (mm)	SCHNITTLÄNGE (m)	GEWICHT (kg)	GESAMTLÄNGE (m)
1	90	16	5,030	7,947	452,700
2	95	16	1,830	2,891	173,850
3	12	16	3,780	5,972	45,360
4	6	16	1,860	2,939	11,160
5	30	16	1,920	3,024	57,600
6	30	16	1,420	2,244	42,600
7	131	12	1,700	1,510	222,700
8	64	16	7,030	11,107	449,920
9	8	16	4,530	7,157	36,240
10	8	16	1,730	2,733	13,840
11	80	16	1,790	2,828	143,200
12	181	16	2,150	3,397	389,150
13	9	16	3,020	4,772	27,180
14	18	16	1,870	2,955	33,660
15	22	16	2,800	4,424	61,600
16	24	16	2,480	3,918	59,520
17	24	16	1,840	2,907	44,160
18	8	16	2,800	4,424	22,400

GESAMTMENGE (BETONSTAHL)				
(mm)	(kg/m)	(m)		
12	0,888	222,700	197,758	
16	1,580	2,064,140	3,261,342	

GESAMTGEWICHT 3.459,100

UNTERSTÜTZUNGSKÖRBE

TYP	Anzahl (Stück)	LÄNGE (m)
DBV-BT-18-B-L	109	217,260
GESAMTMENGE		
	(kg/m)	(STÜCK)
DBV-BT-18-B-L	0,708	109
GESAMTGEWICHT		

REFERENZ DOKUMENTE:	
DOKUMENTITEL:	DOKUMENTEN NR.
Schalplan	42416-CAD-401-0
Bewehrungsplan - Wände	42416-CAD-502-0
Bewehrungsplan - Decke	42416-CAD-503-0

Schnitt 1-1

